Design Concepts + Plans For The
Santa Rosa Clubhouse
At
Trilogy @ La Quinta
La Quinta, California

Design By
Michael A. Thomas, FASID, CAPS
Design Collective Group Inc
Palm Desert, CA 92260
760-322-3784

NOTE: Preliminary Approval Plans
Not For Construction
For Bid Purposes Only

1.

C L I E N T
Trilogy @ La Quinta
60750 Trilogy Parkway
La Quinta, CA 92253

Designs Created By
The Design Collective Group Inc
73290 El Paseo, Showroom #1
Palm Desert, CA 92260
760 - 322 - 3784

DATE:
2/9/18

SCALE:

SHEET:
Title Page

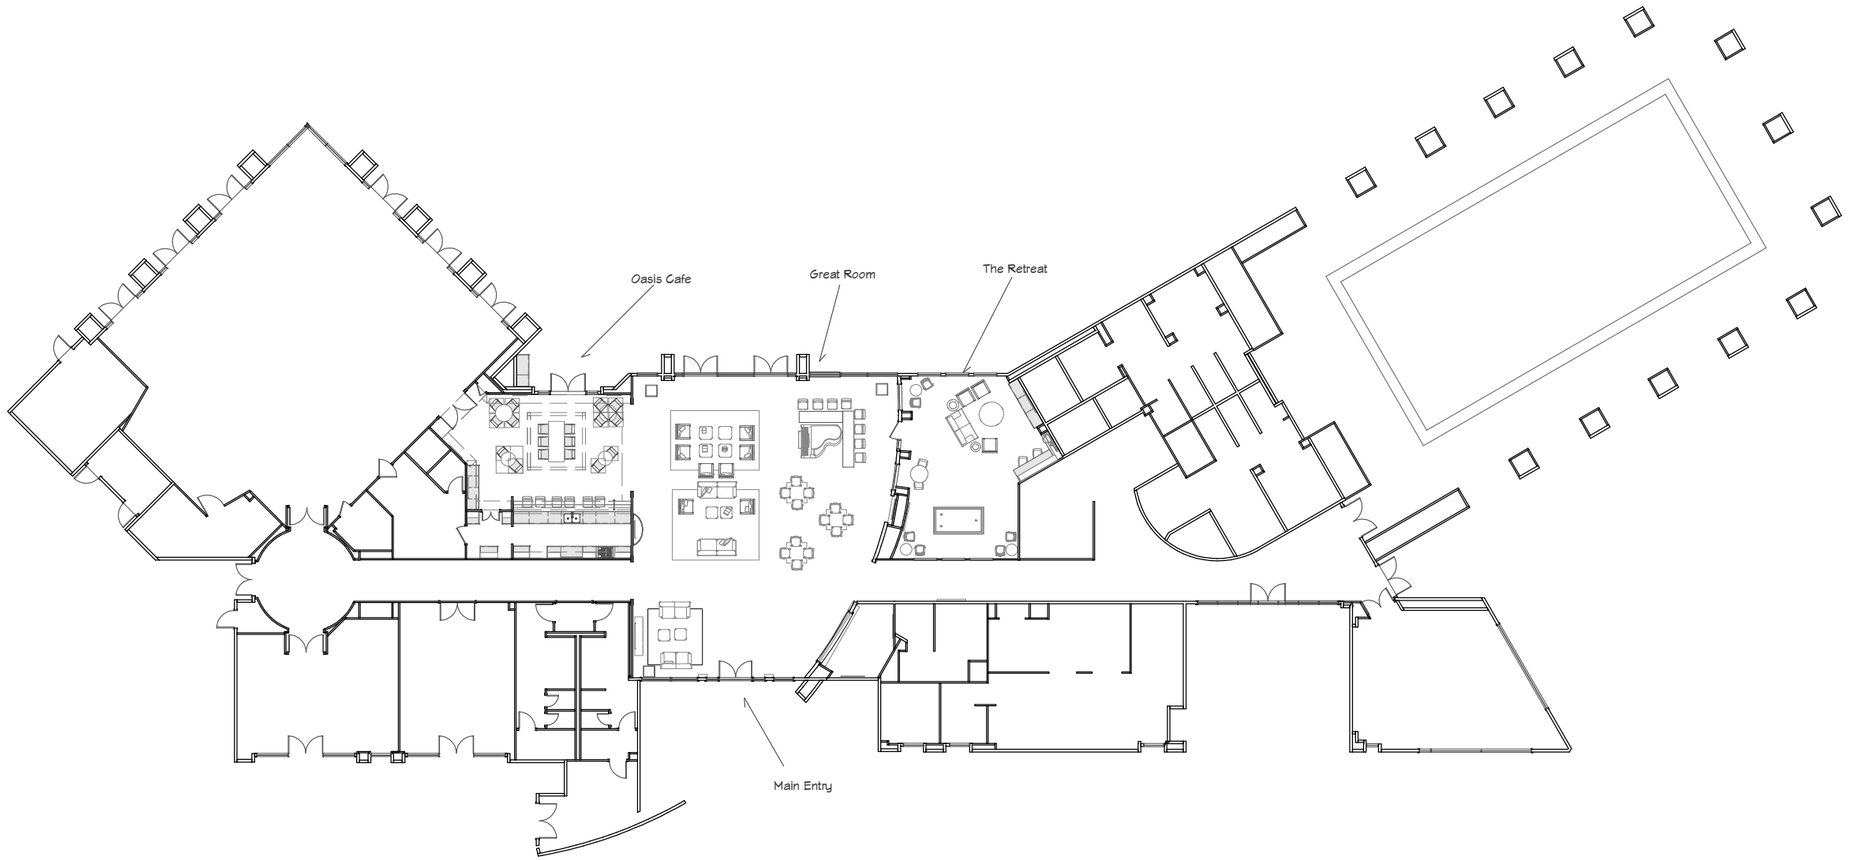

Main Floor Plan

NOTE: Preliminary Approval Plans
Not For Construction
For Bid Purposes Only

2.

Main Floor Plan View

C L I E N T
Trilogy @ La Quinta
60750 Trilogy Parkway
La Quinta, CA 92253

Designs Created By
The Design Collective Group Inc
73290 El Paseo, Showroom #1
Palm Desert, CA 92260
760 - 322 - 3784

DATE:
2/9/18

SCALE:

SHEET:
Page 2

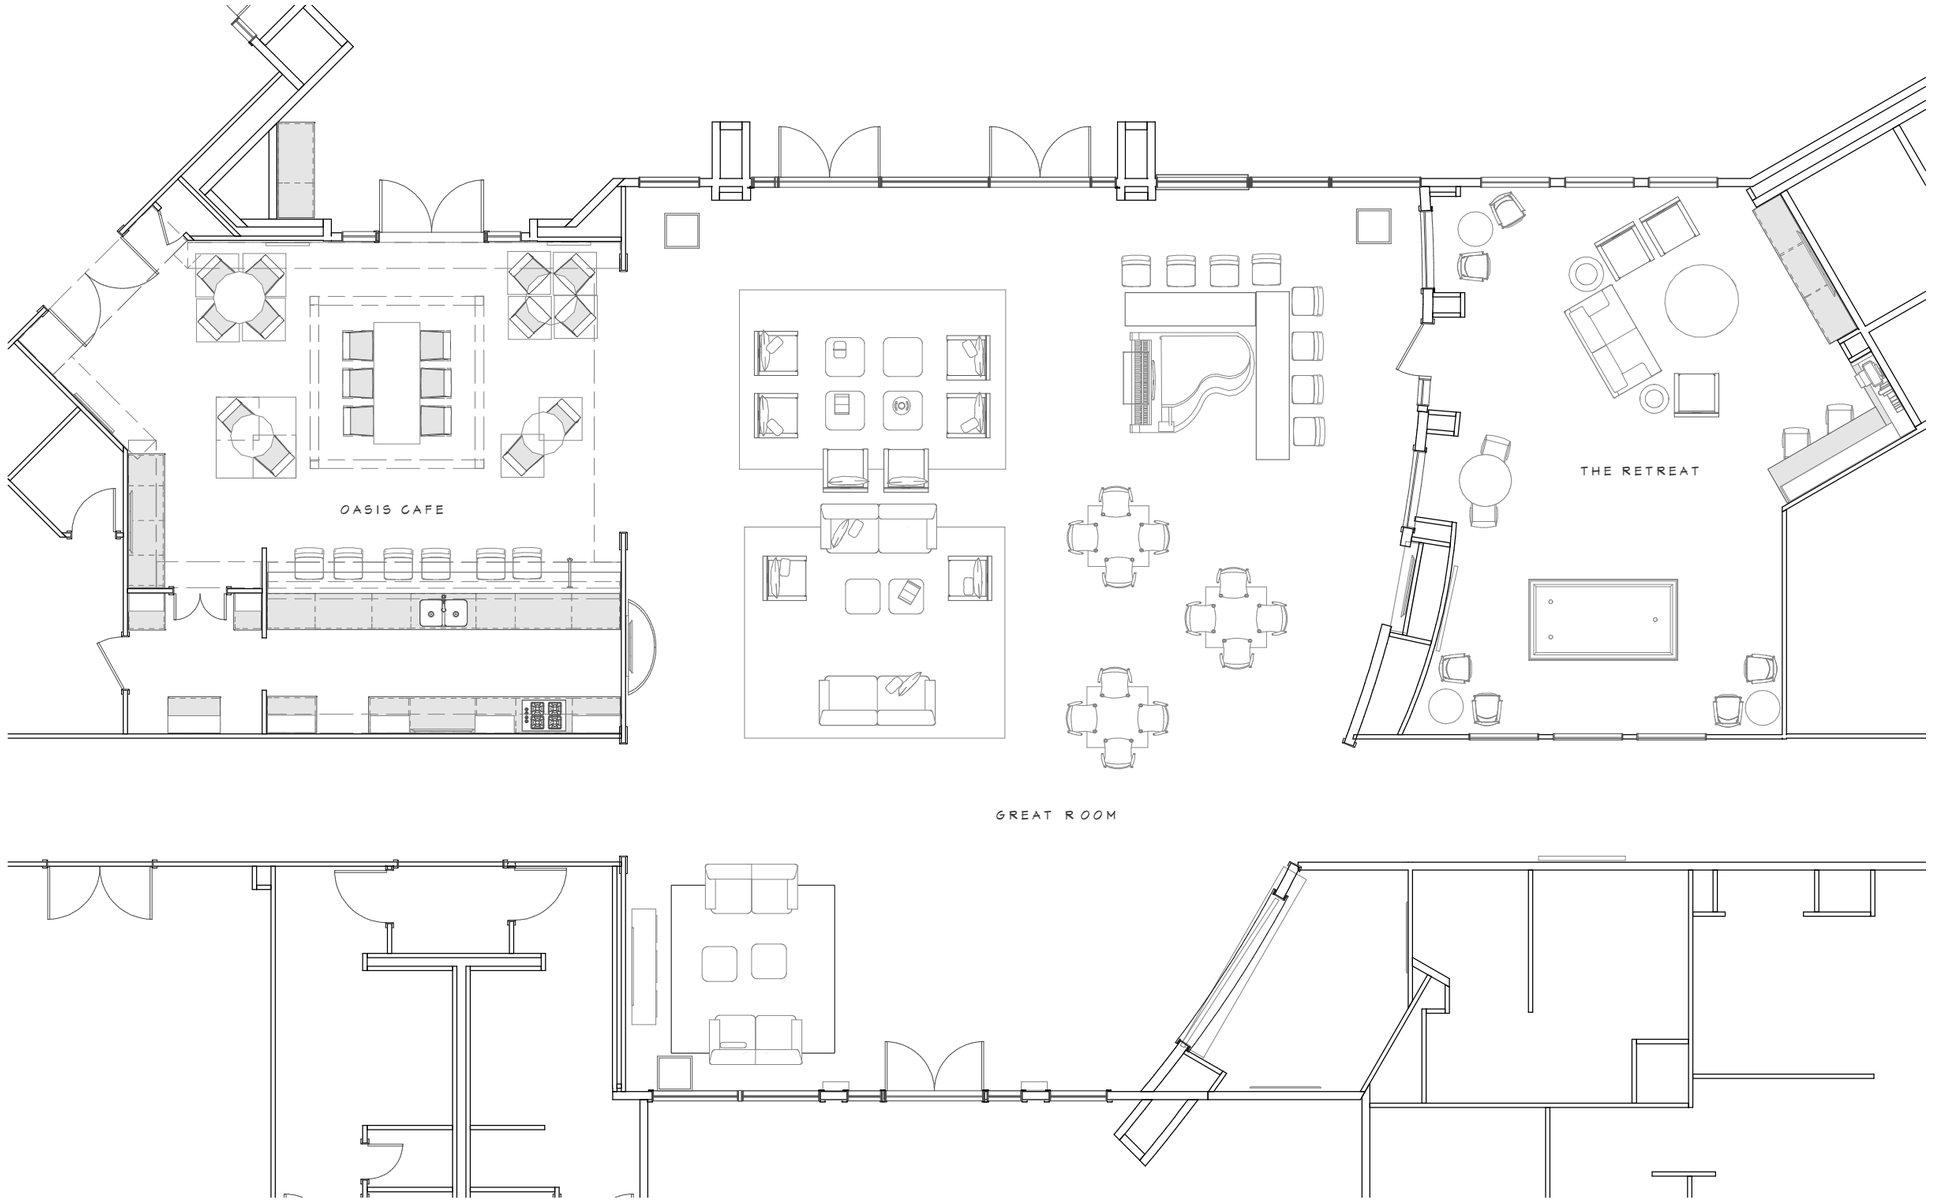

Furnishings Plan Overview

NOTE: Preliminary Approval Plans
Not For Construction
For Bid Purposes Only

3.

Furnishings Plan *Overview*

CLIENT
Trilogy @ La Quinta
60750 Trilogy Parkway
La Quinta, CA 92253

Designs Created By
The Design Collective Group Inc
73290 El Paseo, Showroom #1
Palm Desert, CA 92260
760 - 322 - 3784

DATE:
2/9/18

SCALE:

SHEET:
Page 3

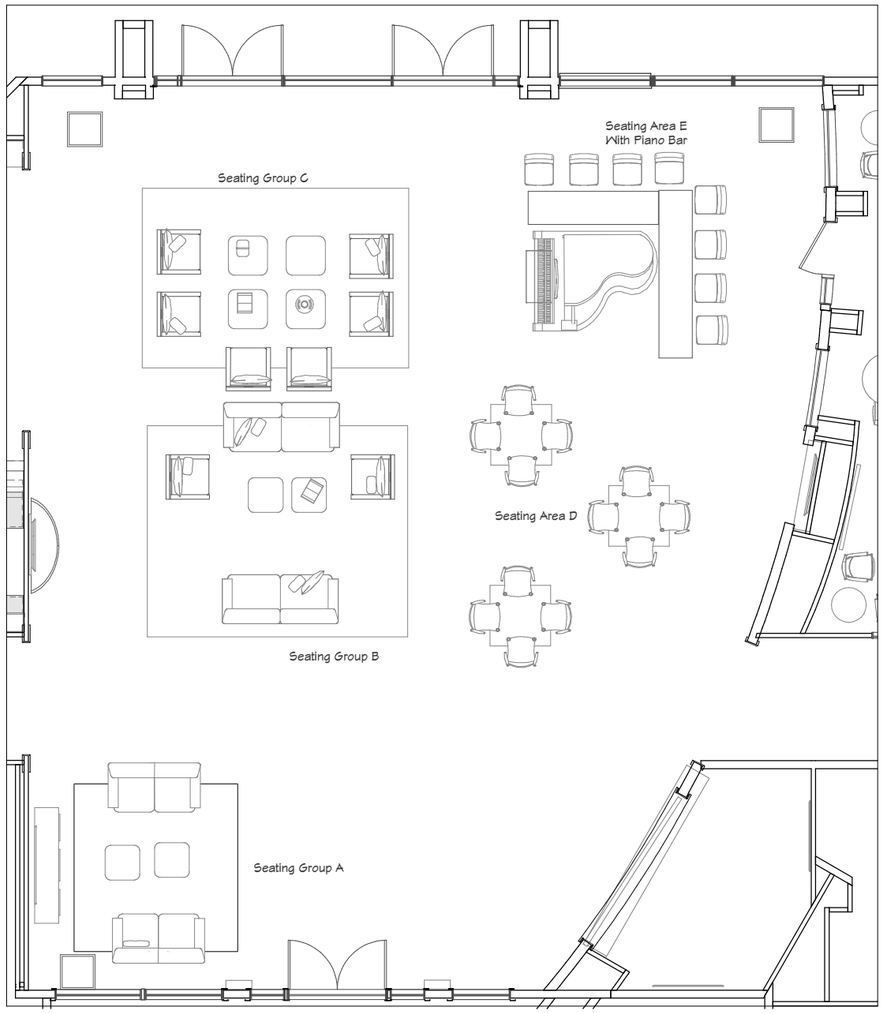

Great Room
Detail Furnishings Plan

NOTE: Preliminary Approval Plans
Not For Construction
For Bid Purposes Only

4.

Great Room
Furnishings Detail

CLIENT
Trilogy @ La Quinta
60750 Trilogy Parkway
La Quinta, CA 92253

Designs Created By
The Design Collective Group Inc
73290 El Paseo, Showroom #1
Palm Desert, CA 92260
760 - 322 - 3784

DATE:
2/9/18

SCALE:

SHEET:
Page 4

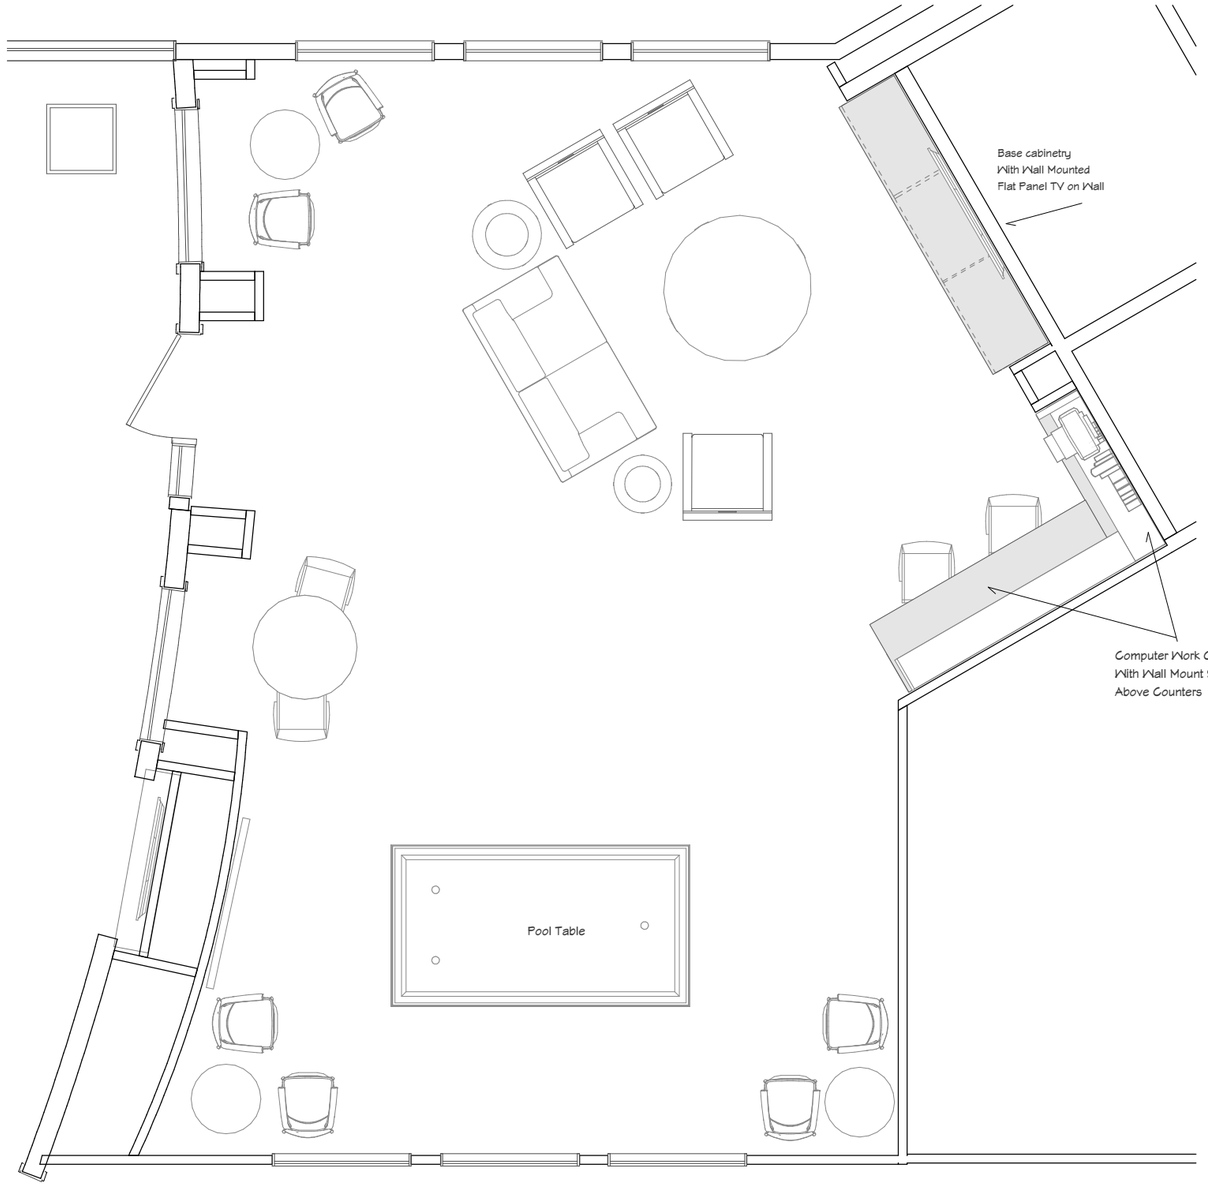

The Retreat
Detail Furnishings Plan

NOTE: Preliminary Approval Plans
Not For Construction
For Bid Purposes Only

5.

The Retreat
Detail Furnishings Plan

CLIENT
Trilogy @ La Quinta
60750 Trilogy Parkway
La Quinta, CA 92253

Designs Created By
The Design Collective Group Inc
73290 El Paseo, Showroom #1
Palm Desert, CA 92260
760 - 322 - 3784

DATE:
2/9/18

SCALE:

SHEET:

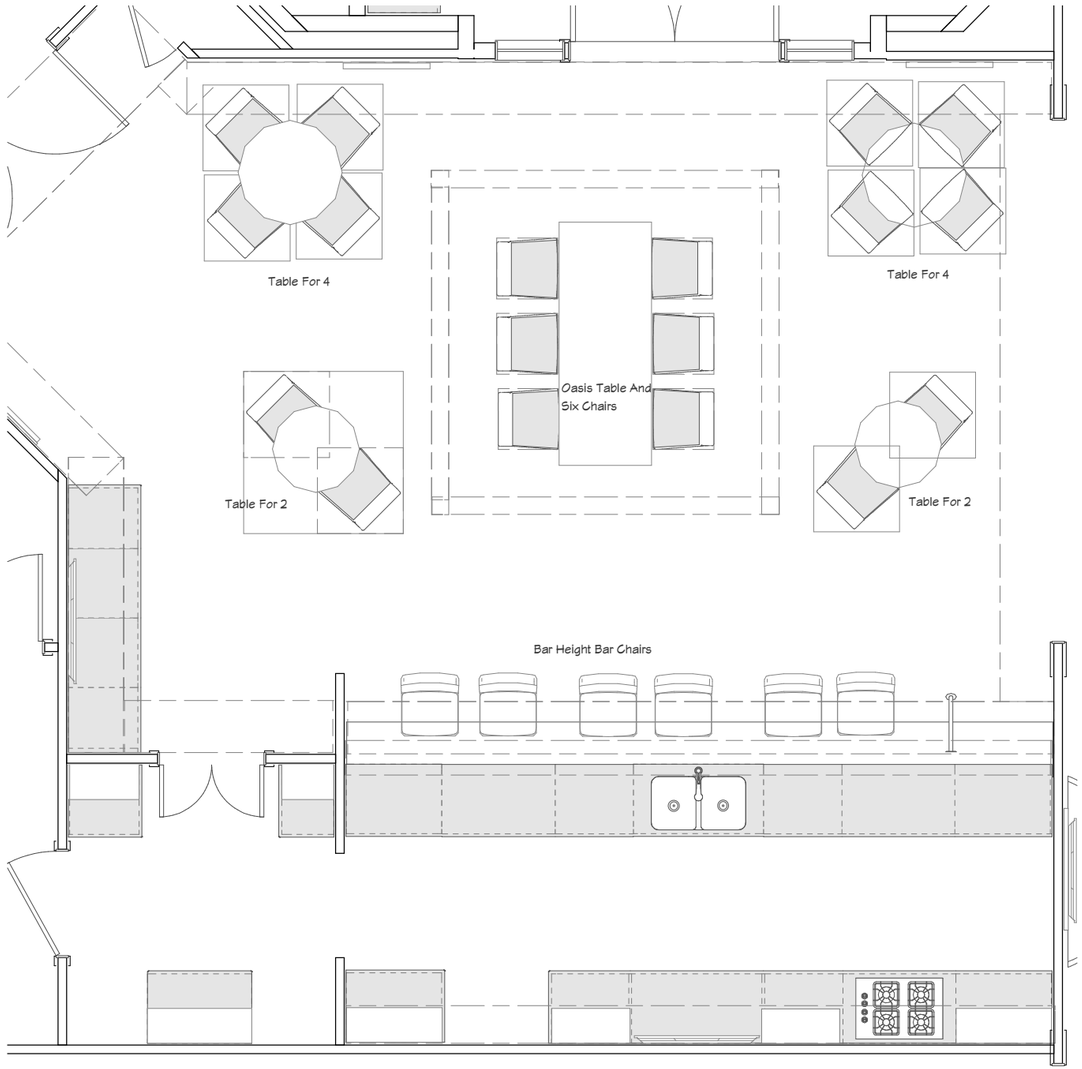

Oasis Cafe
Furnishings Detail Plan

NOTE: Preliminary Approval Plans
Not For Construction
For Bid Purposes Only

6.

Oasis Cafe
Detail Furnishings Plan

CLIENT
Trilogy @ La Quinta
60750 Trilogy Parkway
La Quinta, CA 92253

Designs Created By
The Design Collective Group Inc
73290 El Paseo, Showroom #1
Palm Desert, CA 92260
760 - 322 - 3784

DESIGN COLLECTIVE GROUP

DATE:
2/9/18

SCALE:

SHEET:
Page 6

Oasis Perspective A
Looking Northeast Toward Great Room

NOTE: Preliminary Approval Plans
Not For Construction
For Bid Purposes Only

7.

Oasis Cafe
Perspective A

C L I E N T
Trilogy @ La Quinta
60750 Trilogy Parkway
La Quinta, CA 92253

Designs Created By
The Design Collective Group Inc
73290 El Paseo, Showroom #1
Palm Desert, CA 92260
760 - 322 - 3784

DESIGN COLLECTIVE

DATE:
2/9/18

SCALE:

SHEET:
Page 9

Oasis Perspective B
Looking East Toward Bar

NOTE: Preliminary Approval Plans
Not For Construction
For Bid Purposes Only

8.

Oasis Cafe
Perspective B

CLIENT
Trilogy @ La Quinta
60750 Trilogy Parkway
La Quinta, CA 92253

Designs Created By
The Design Collective Group Inc
73290 El Paseo, Showroom #1
Palm Desert, CA 92260
760 - 322 - 3784

DESIGN COLLECTIVE

DATE:
2/9/18

SCALE:

SHEET:
Page 10

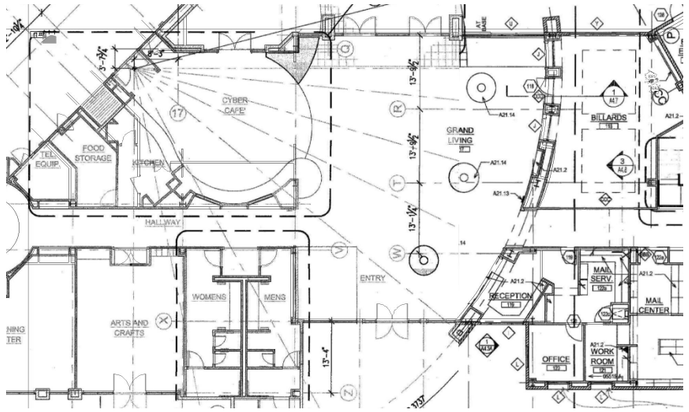

As-Built Plan

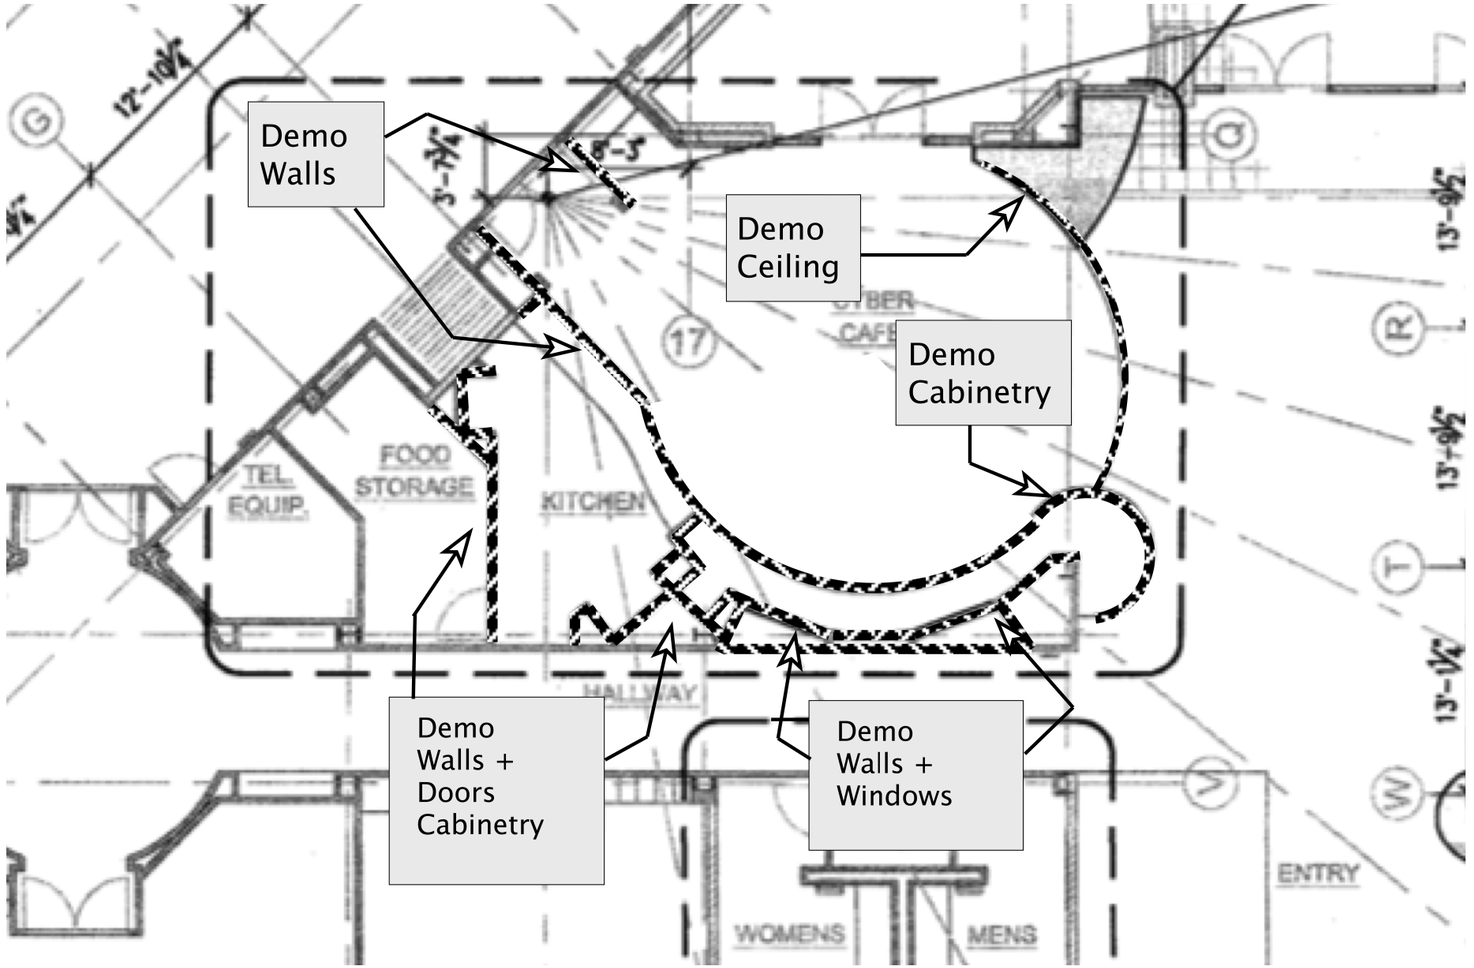

Demo Of
Existing Cafe

NOTE: Preliminary Approval Plans
Not For Construction
For Bid Purposes Only

9.

Demo Plan

C L I E N T
Trilogy @ La Quinta
60750 Trilogy Parkway
La Quinta, CA 92253

Designs Created By
The Design Collective Group Inc
73290 El Paseo, Showroom #1
Palm Desert, CA 92260
760 - 322 - 5784

DESIGN

DATE:
2/9/18

SCALE:

SHEET:
Page 7

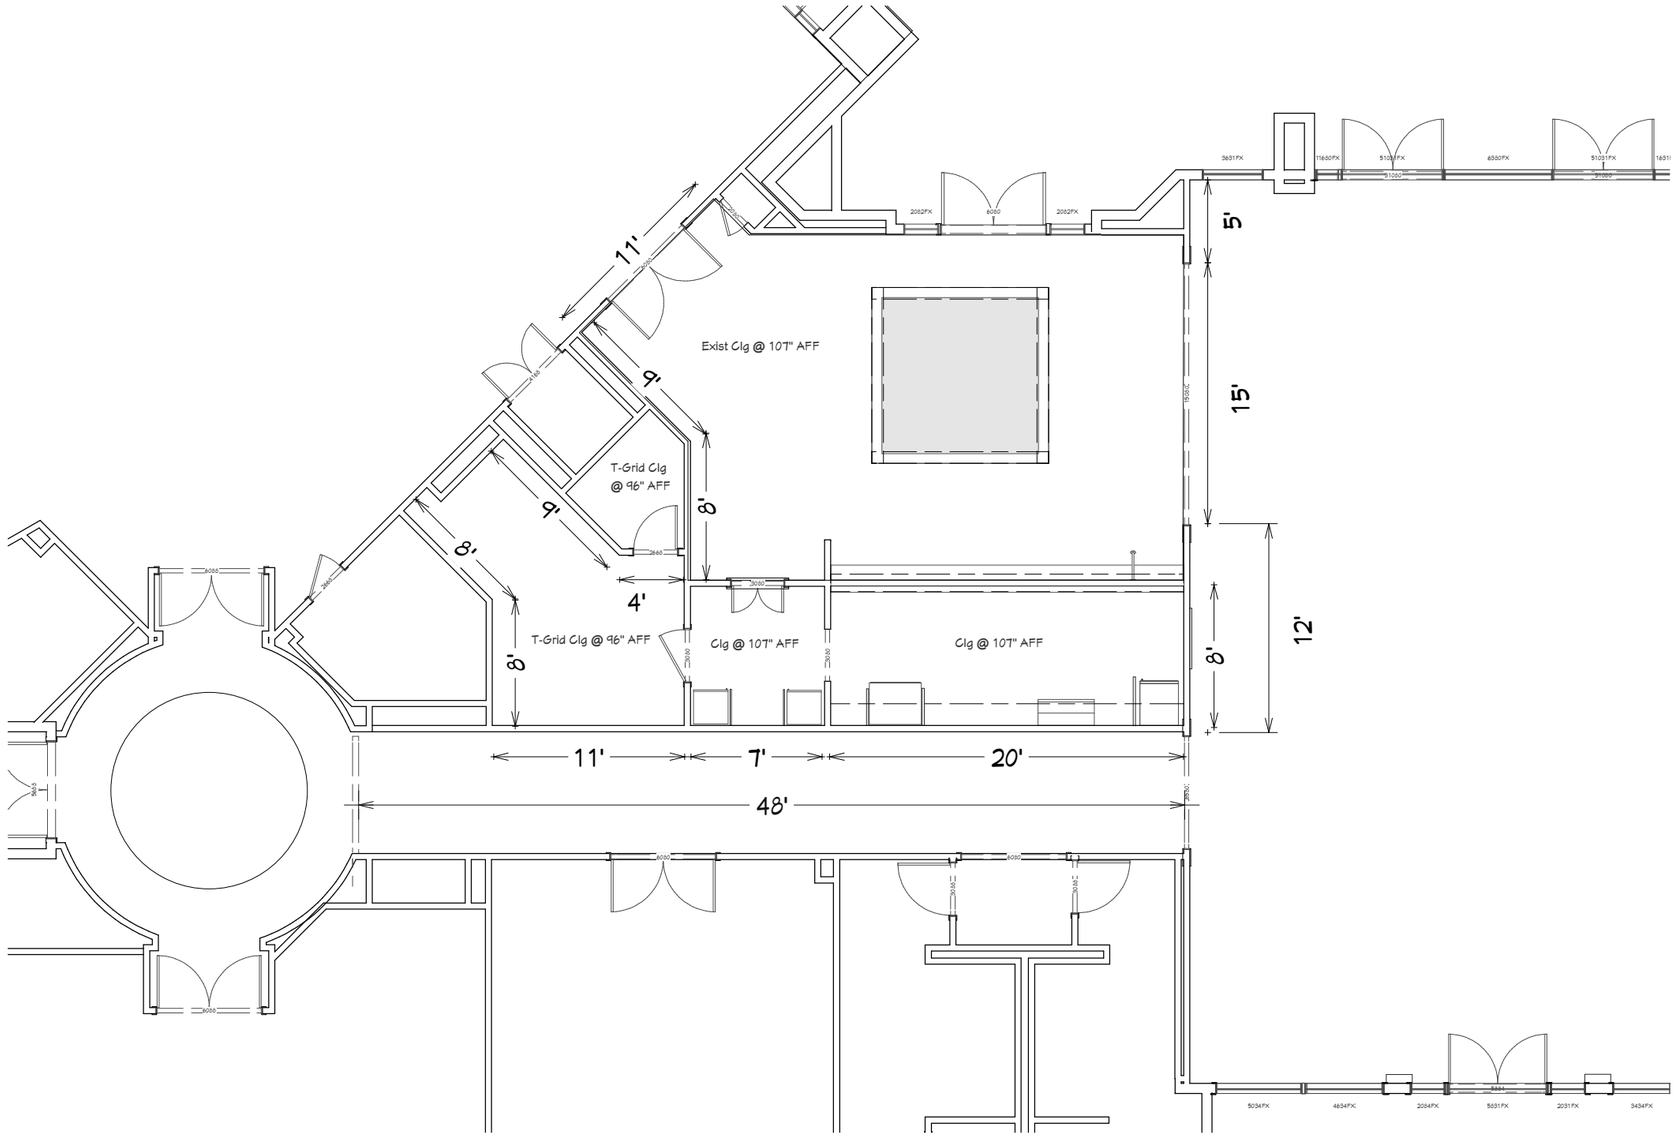

Oasis Framing Plan

NOTE: Preliminary Approval Plans
Not For Construction
For Bid Purposes Only

10.

Oasis Cafe
New Framing Plan

CLIENT
Trilogy @ La Quinta
60750 Trilogy Parkway
La Quinta, CA 92253

Designs Created By
The Design Collective Group Inc
73290 El Paseo, Showroom #1
Palm Desert, CA 92260
760 - 322 - 3784

DATE:
2/9/18

SCALE:

SHEET:
Page 8

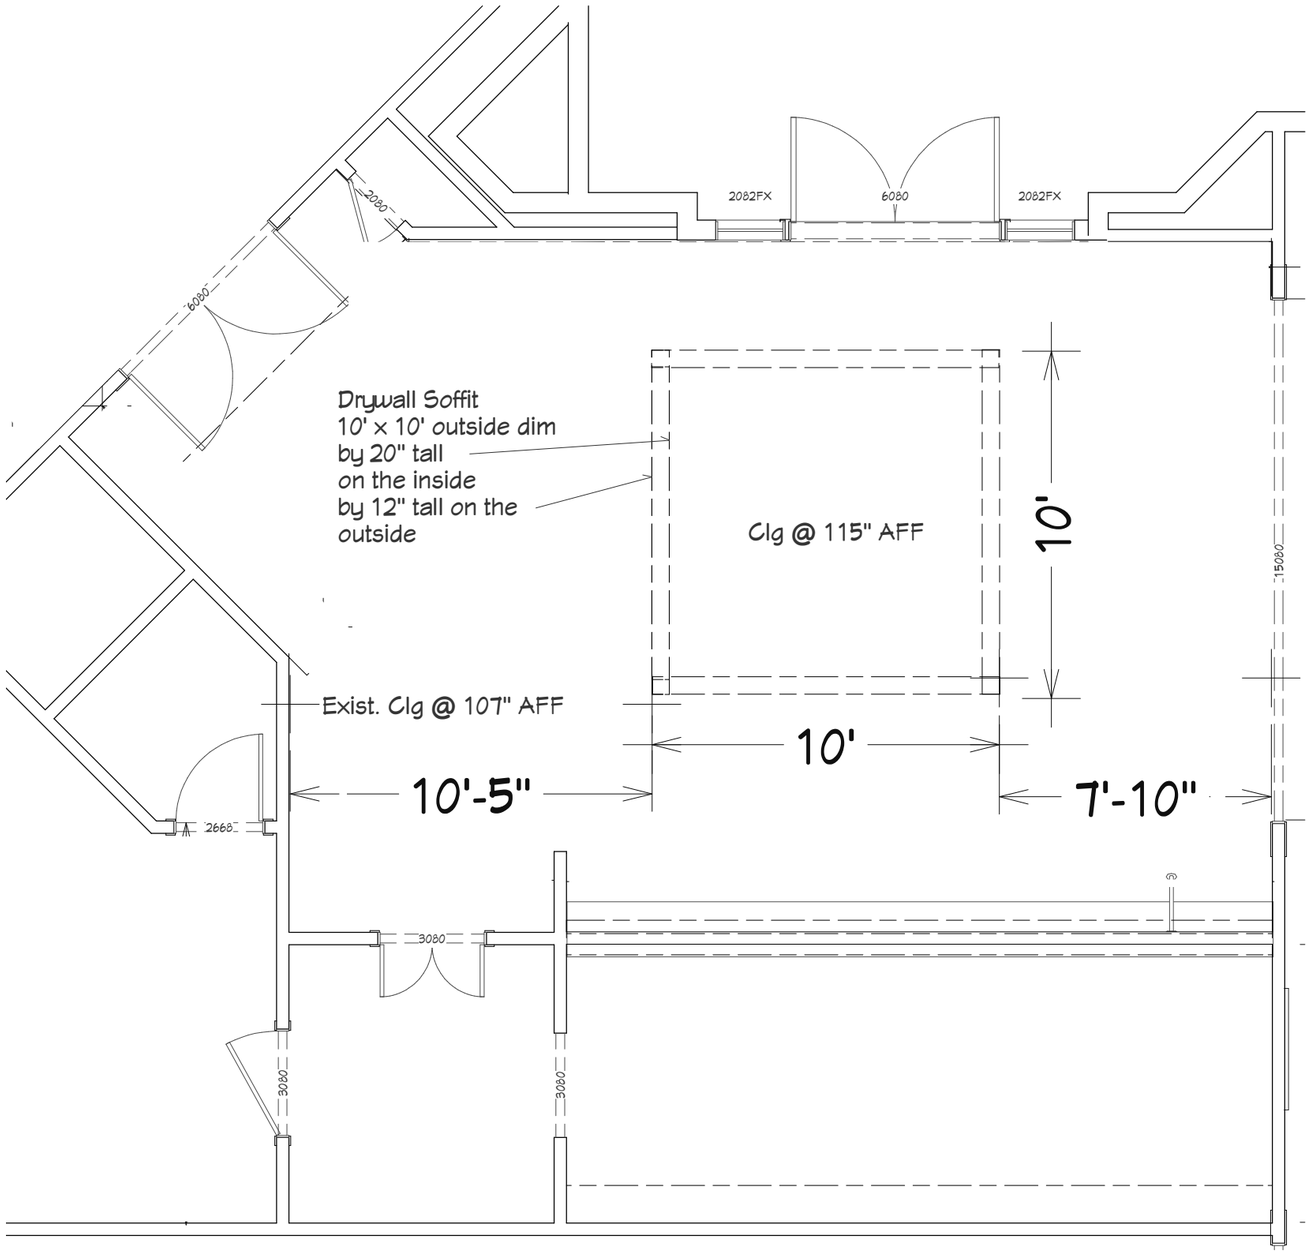

Reflected Ceiling Plan With Soffit

NOTE: Preliminary Approval Plans
Not For Construction
For Bid Purposes Only

11.

Reflected Ceiling Plan

CLIENT
Trilogy @ La Quinta
60750 Trilogy Parkway
La Quinta, CA 92253

Designs Created By
The Design Collective Group Inc
73290 El Paseo, Showroom #1
Palm Desert, CA 92260
760 - 322 - 3784

DATE:
2/9/18

SCALE:

SHEET:
Page 12

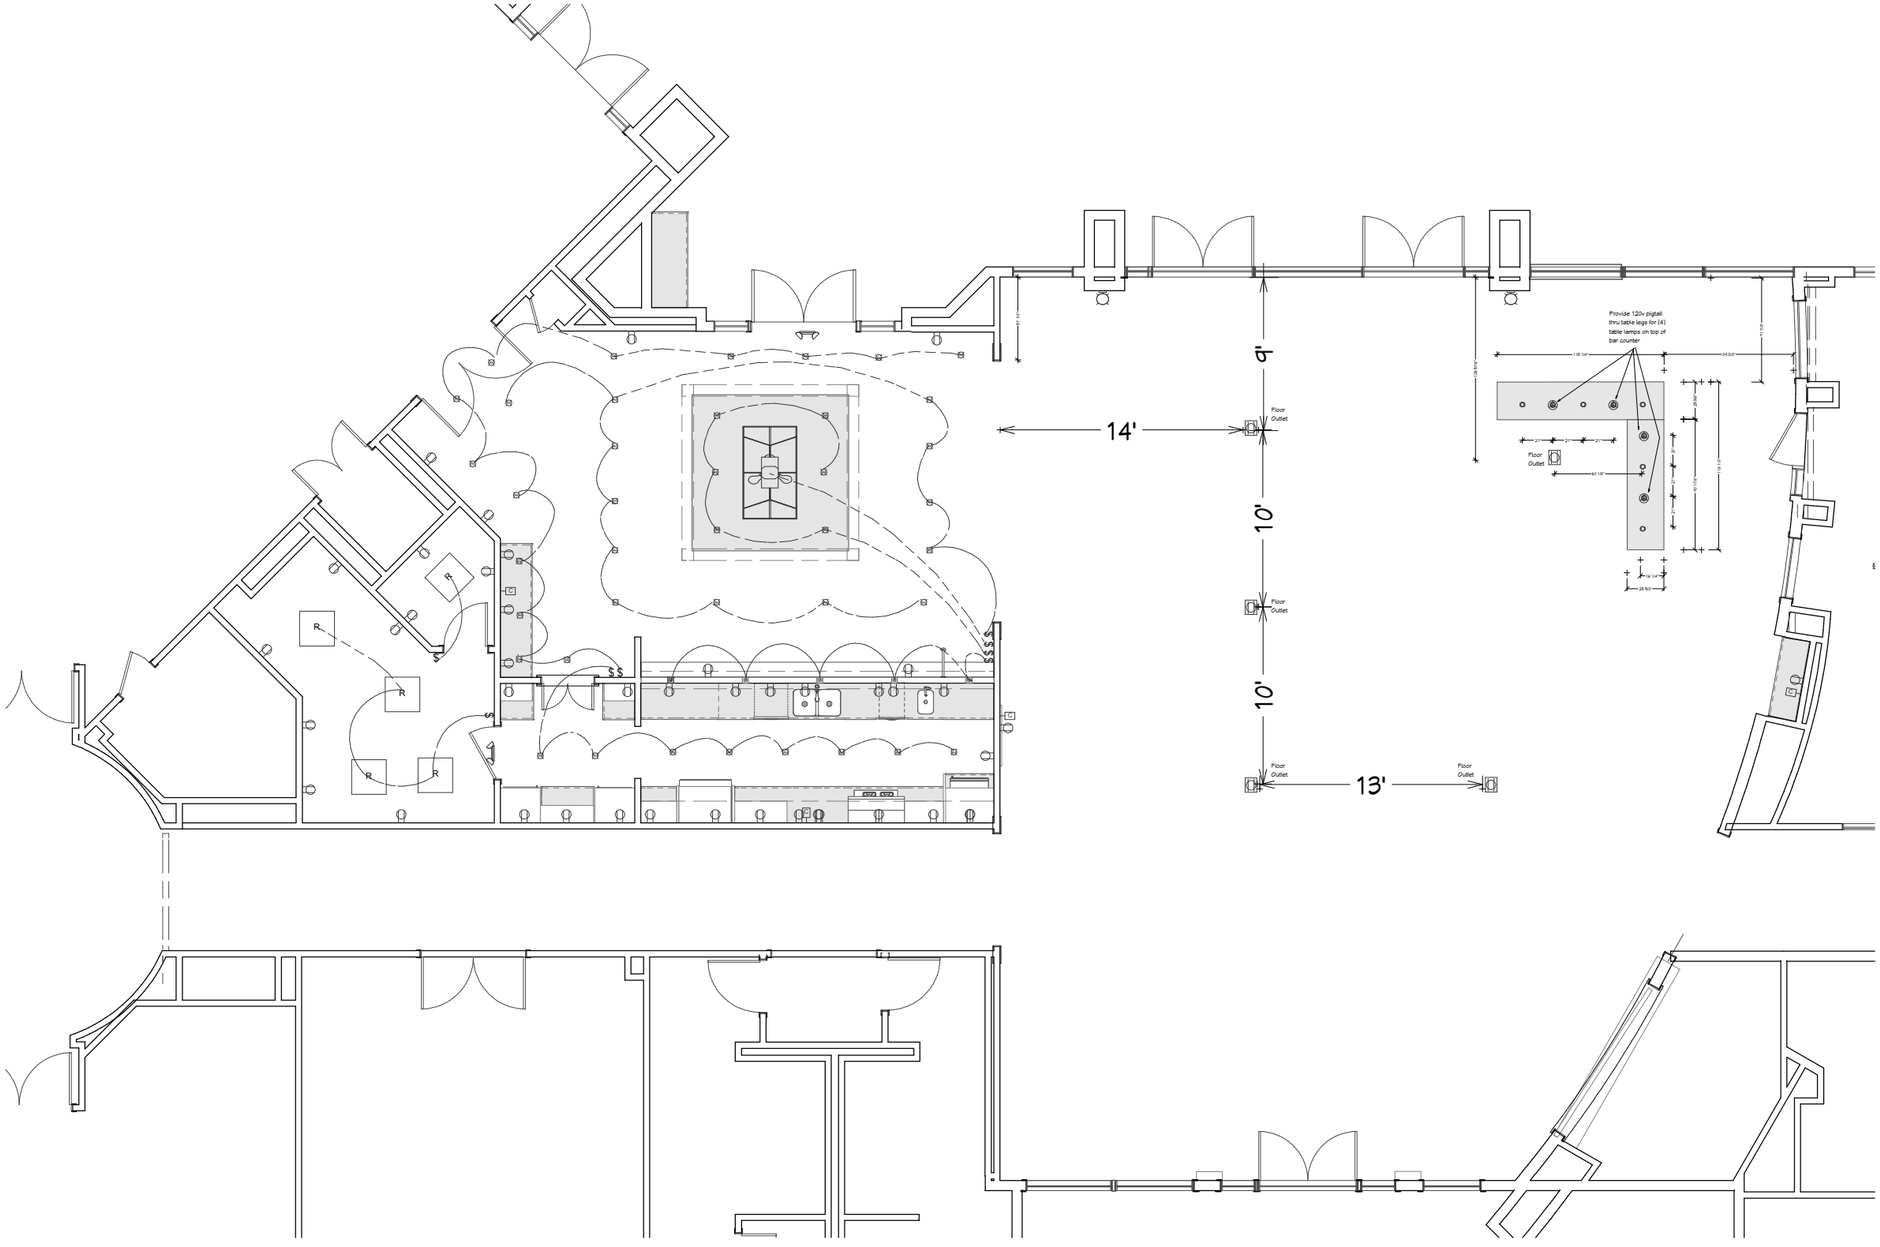

Electrical and Lighting Plan

NOTE: Preliminary Approval Plans
Not For Construction
For Bid Purposes Only

12.

Oasis Electrical + Lighting Plan

CLIENT
Trilogy @ La Quinta
60750 Trilogy Parkway
La Quinta, CA 92253

Designs Created By
The Design Collective Group Inc
73290 El Paseo, Showroom #1
Palm Desert, CA 92260
760 - 322 - 3784

DATE:
2/9/18

SCALE:

SHEET:
Page 13

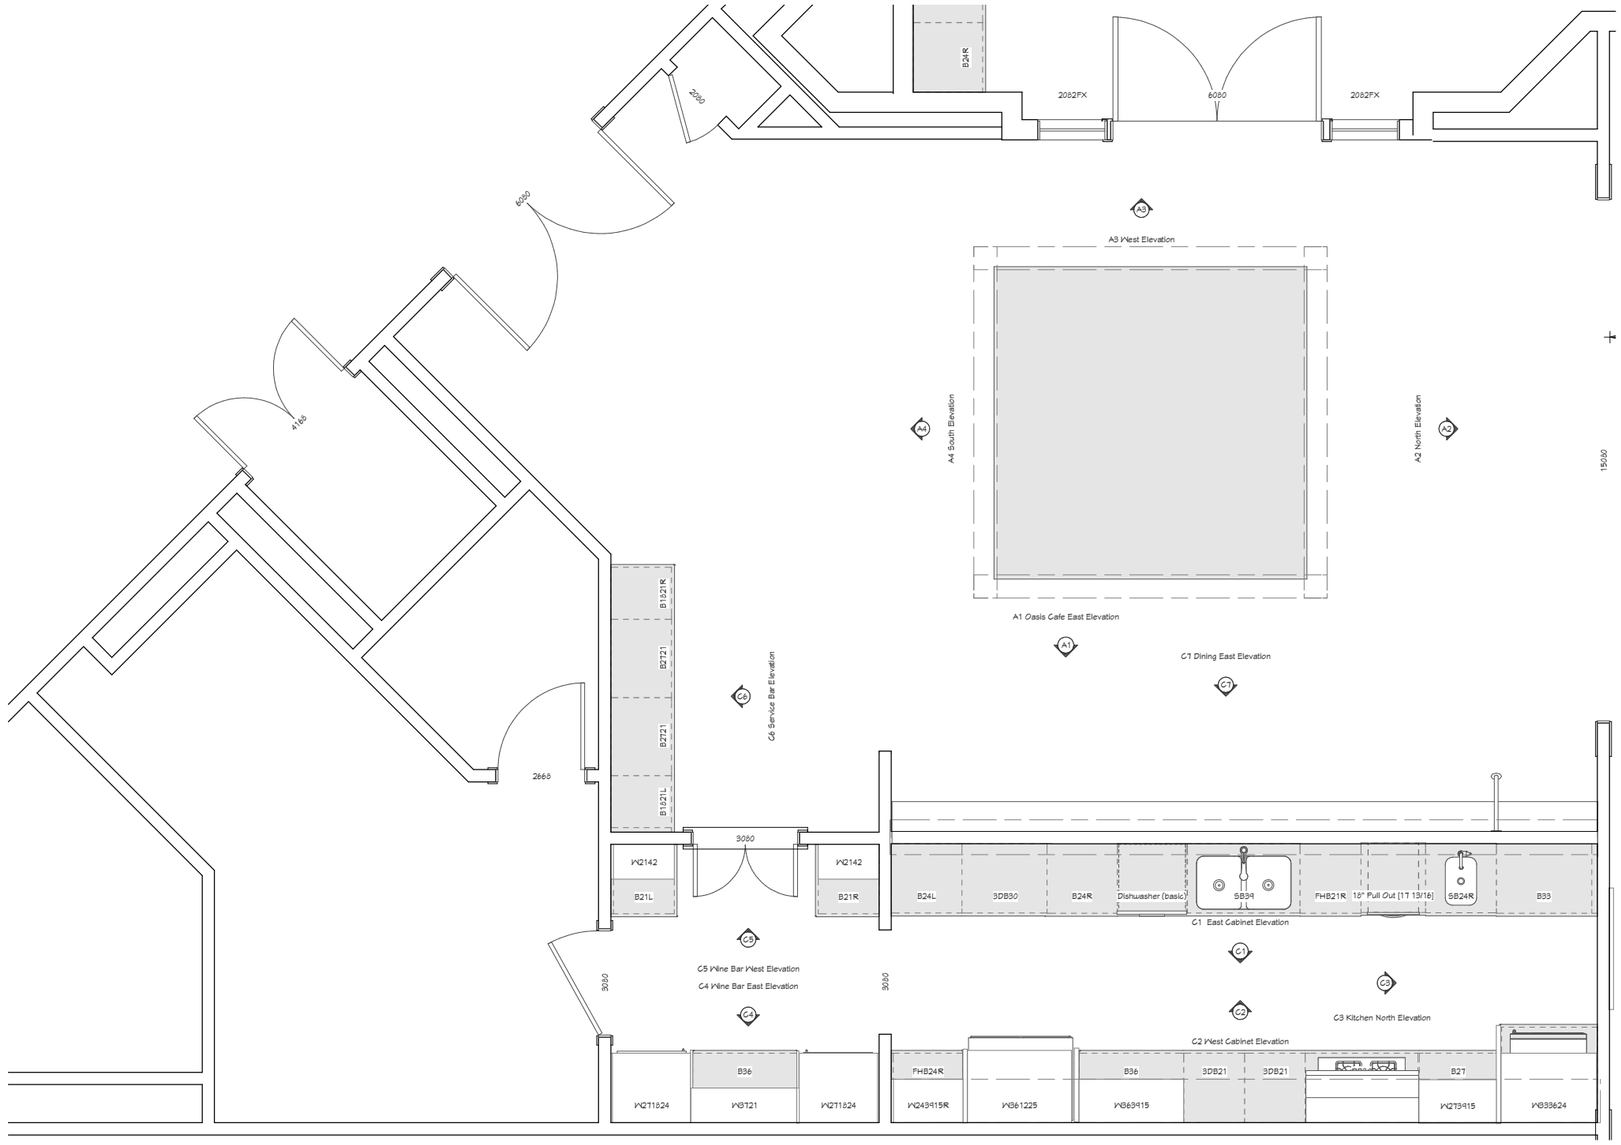

Elevation Plan View

NOTE: Preliminary Approval Plans
Not For Construction
For Bid Purposes Only

13.

Elevation Plan View

CLIENT
Trilogy @ La Quinta
60750 Trilogy Parkway
La Quinta, CA 92253

Designs Created By
The Design Collective Group Inc
73290 El Paseo, Showroom #1
Palm Desert, CA 92260
760 - 322 - 3784

DATE:
2/9/18

SCALE:

SHEET:

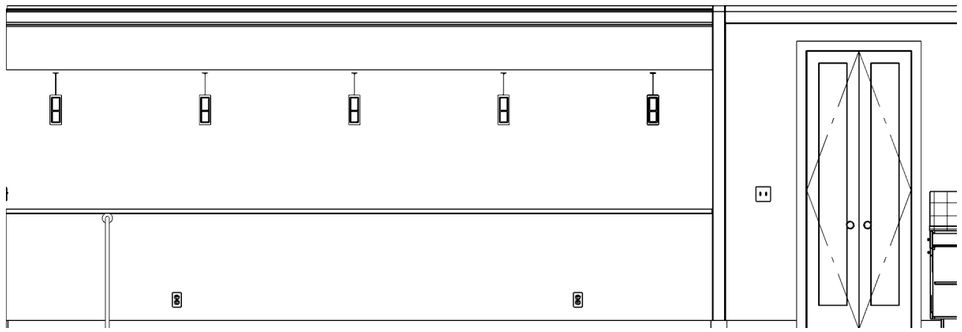

A1 East Elevation

A2 North Elevation

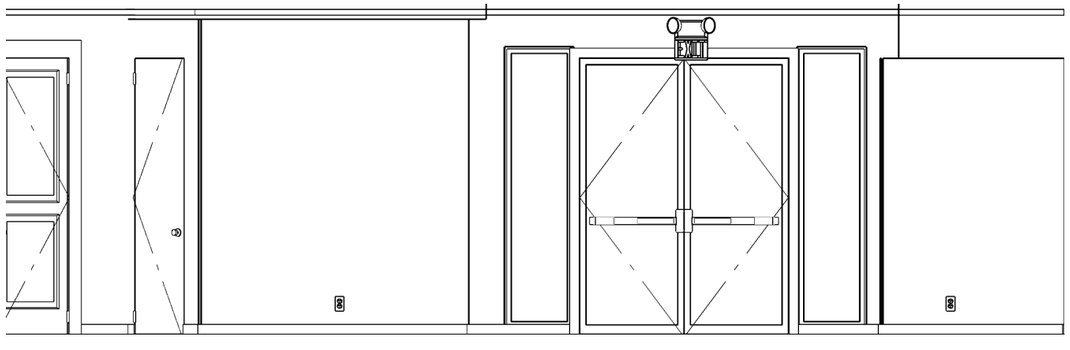

A3 Oasis Cafe West Elevation

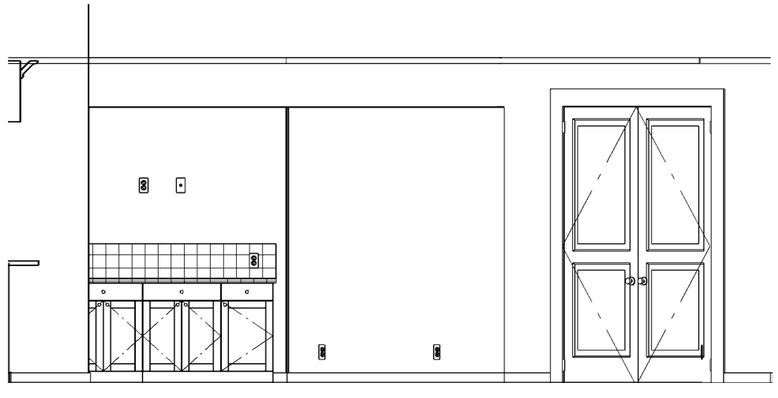

A4 Oasis Cafe South Elevation

NOTE: Preliminary Approval Plans
Not For Construction
For Bid Purposes Only

14.

Oasis Cafe
Interior Wall Elevations

C L I E N T
Trilogy @ La Quinta
60750 Trilogy Parkway
La Quinta, CA 92253

Designs Created By
The Design Collective Group Inc
73290 El Paseo, Showroom #1
Palm Desert, CA 92260
760 - 322 - 3784

DESIGN COLLECTIVE GROUP

DATE:
2/9/18

SCALE:

SHEET:

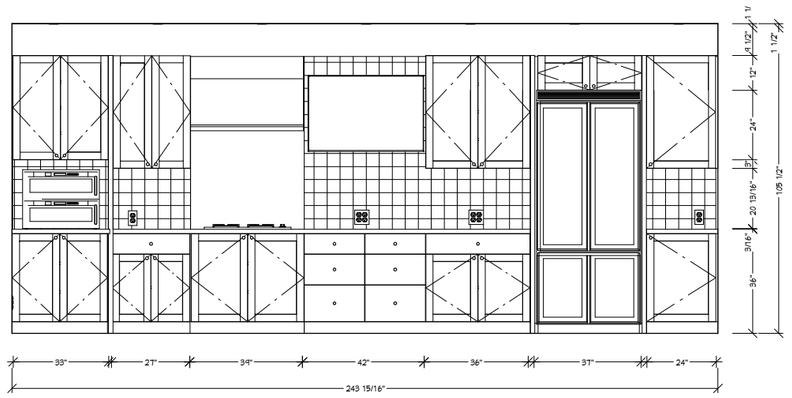

C1 East Cabinet Elevation

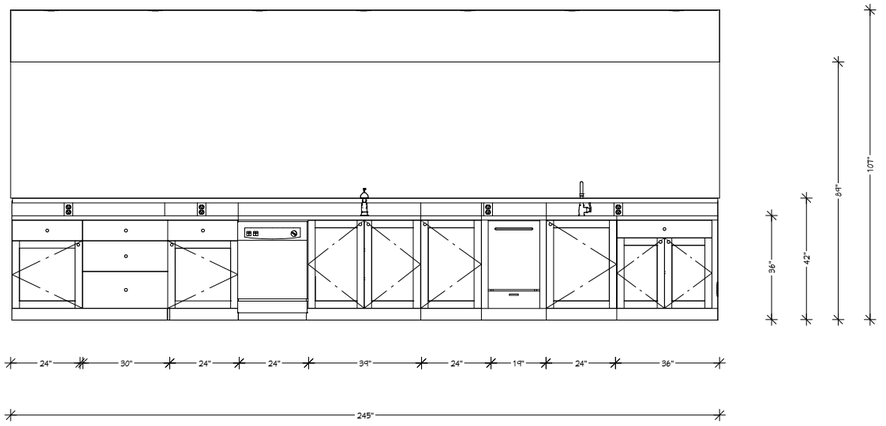

C2 West Cabinet Elevation

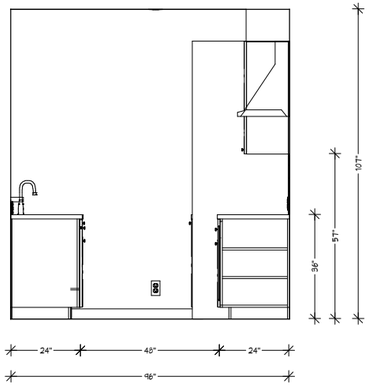

C3 Kitchen North Elevation

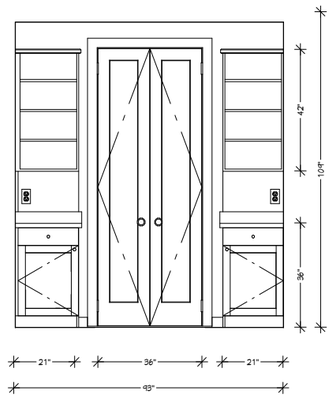

C5 Wine Bar West Elevation

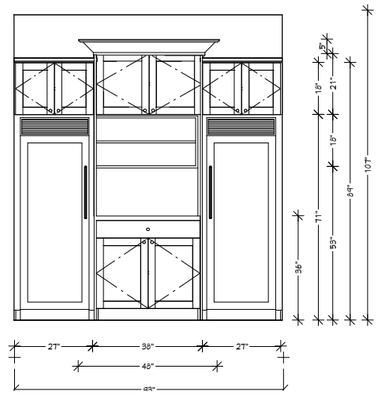

C4 Wine Bar East Elevation

NOTE: Preliminary Approval Plans
Not For Construction
For Bid Purposes Only

15.

Oasis Kitchen
Cabinet Elevations

CLIENT
Trilogy @ La Quinta
60750 Trilogy Parkway
La Quinta, CA 92253

Designs Created By
The Design Collective Group Inc
73290 El Paseo, Showroom #1
Palm Desert, CA 92260
760 - 322 - 3784

DATE:
2/9/18

SCALE:

SHEET:

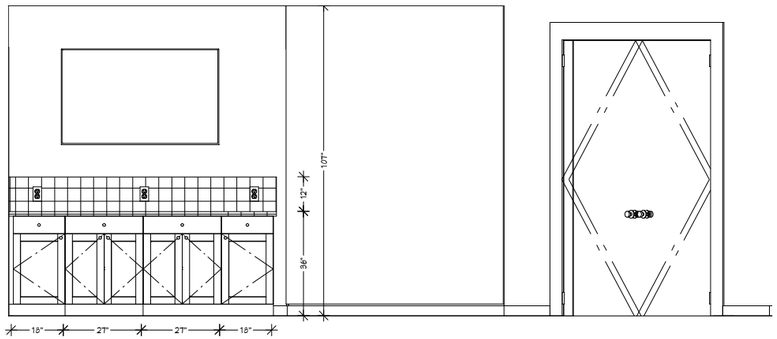

C6 Service Bar Elevation

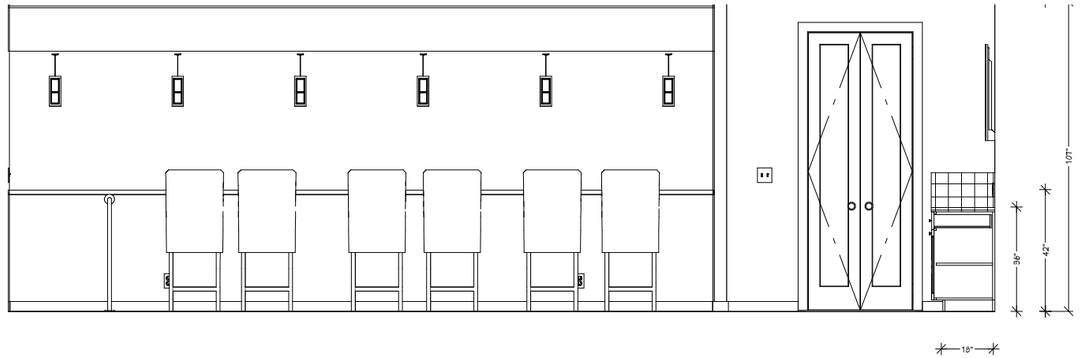

C7 Dining East Elevation

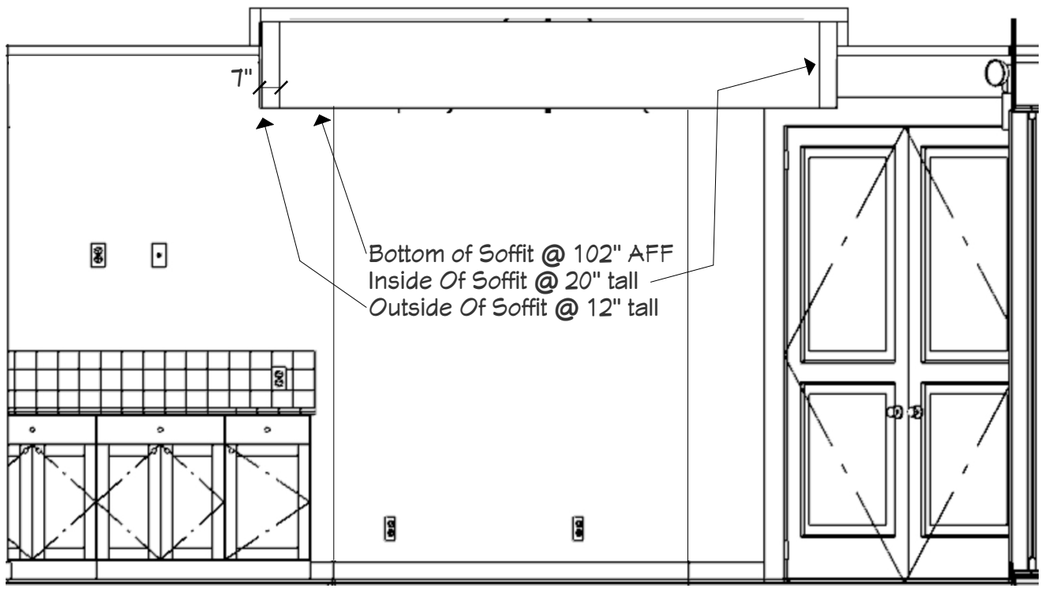

Detail Of Soffit

NOTE: Preliminary Approval Plans
Not For Construction
For Bid Purposes Only

16.

Service + Dining Elevation
Soffit Elevation / Section

C L I E N T
Trilogy /@ La Quinta
60750 Trilogy Parkway
La Quinta, CA 92253

Designs Created By
The Design Collective Group Inc
73290 El Paseo, Showroom #1
Palm Desert, CA 92260
760 - 322 - 3784

DATE:
2/9/18

SCALE:

SHEET:

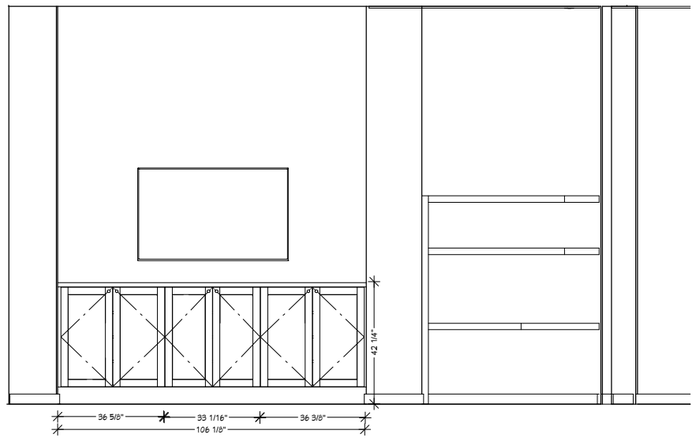

C8 Retreat AV Cab + Shelves

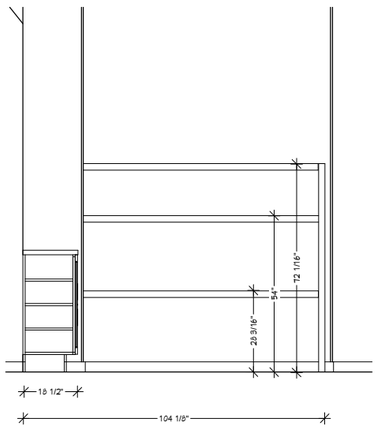

C9 Retreat Computer Desk

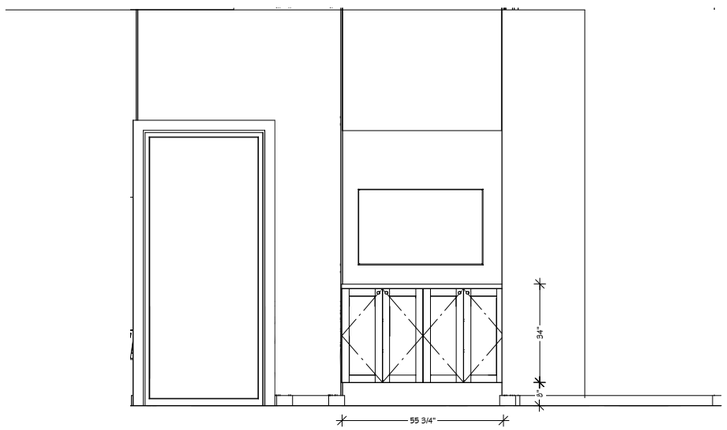

C7 Great Room AV Cabinet

NOTE: Preliminary Approval Plans
Not For Construction
For Bid Purposes Only

17.

Cabinet Elevations
Retreat + Great Room

C L I E N T
Trilogy @ La Quinta
60750 Trilogy Parkway
La Quinta, CA 92253

Designs Created By
The Design Collective Group Inc
73290 El Paseo, Showroom #1
Palm Desert, CA 92260
760 - 322 - 3784

DESIGN COLLECTIVE GROUP

DATE:
2/9/18

SCALE:

SHEET:

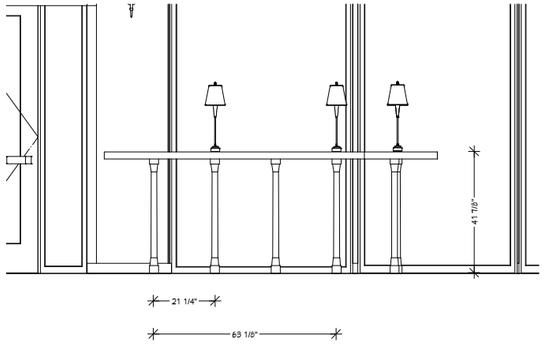

C10 Piano Bar Elevation

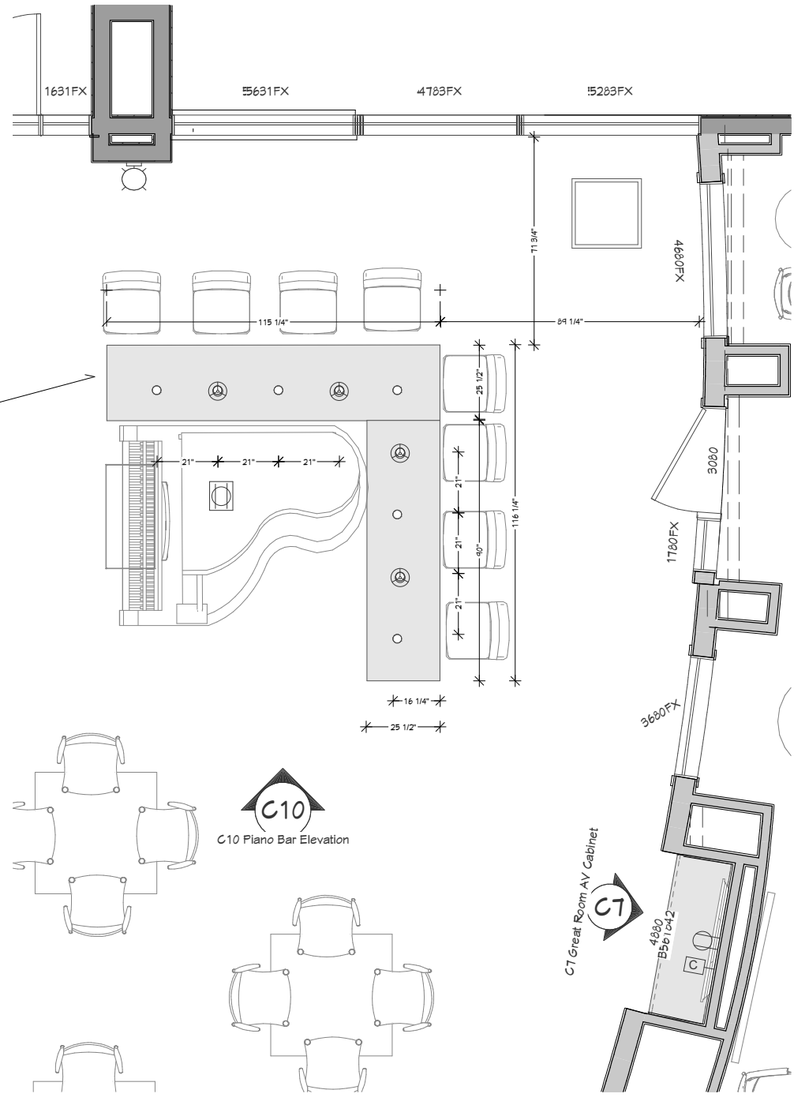

Piano Bar Plan View

NOTE: Preliminary Approval Plans
Not For Construction
For Bid Purposes Only

18.

Piano Bar Detail
And Plan

C L I E N T
Trilogy /@ La Quinta
60750 Trilogy Parkway
La Quinta, CA 92253

Designs Created By
The Design Collective Group Inc
73290 El Paseo, Showroom #1
Palm Desert, CA 92260
760 - 322 - 3784

DATE:
2/9/18

SCALE:

SHEET:

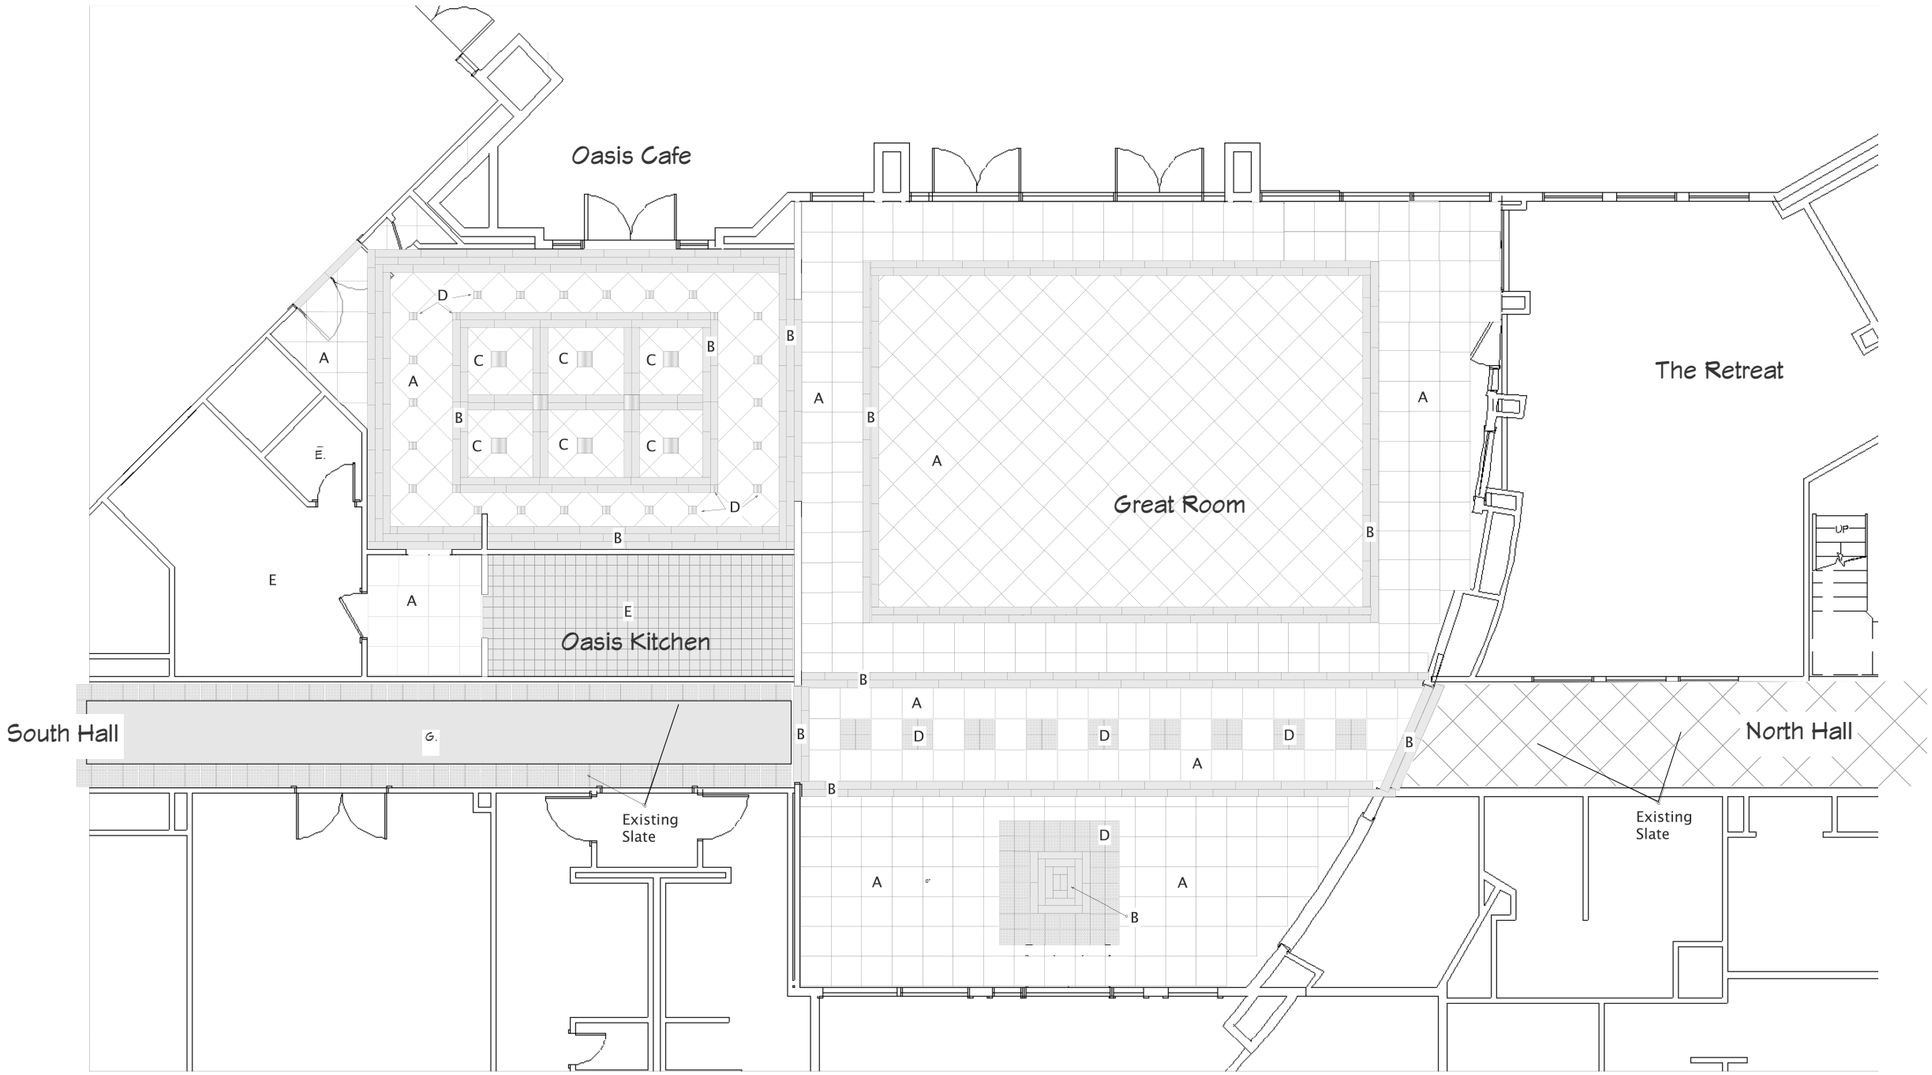

Floorcovering Layout Overview

NOTE: Preliminary Approval Plans
Not For Construction
For Bid Purposes Only

19.

Floorcovering Overview

CLIENT
Trilogy @ La Quinta
60750 Trilogy Parkway
La Quinta, CA 92253

Designs Created By
The Design Collective Group Inc
73290 El Paseo, Showroom #1
Palm Desert, CA 92260
760 - 322 - 3784

DESIGN COLLECTIVE GROUP

DATE:
2/9/18

SCALE:

SHEET:
Page 16

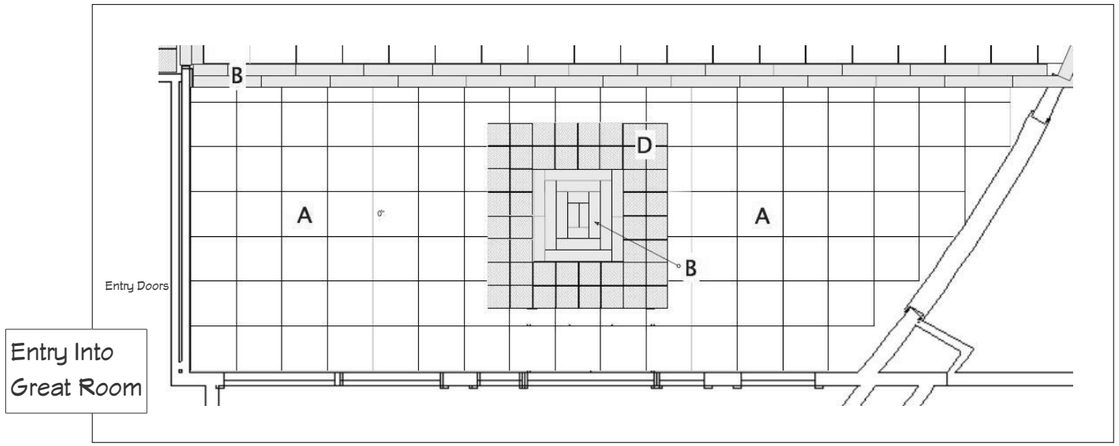

Entry Into
Great Room

Flooring

A	Marazzi “Versale Stone”	20 x 20	Sand
B	Arizona Tile “Club”	6 x 24	Beige
C	Arizona Tile “Dome”	8 x 8	Walnut
D	Arizona Tile “Dome”	2 x 2	Walnut
E	Arizona Tile “Quarry”	6 x 6	Colonial Beige – Abrasive
F	MSI Stone “Tumbled Slate	2 x 2	Autumn – Must Blend w/Exist. Slate
G	Shaw Contract Carpet - Mainframe #5A140 / Bronze Tone #40150		

NOTE: Preliminary Approval Plans
Only

North Hall

20.

Detail Of Floorcovering Layout A

C L I E N T
Trilogy @ La Quinta
60750 Trilogy Parkway
La Quinta, CA 92253

Designs Created By
The Design Collective Group Inc
73290 El Paseo, Showroom #1
Palm Desert, CA 92260
760 - 322 - 3784

DESIGN

DATE:
2/9/18

SCALE:

SHEET:

Detail Of Floorcovering Layout B

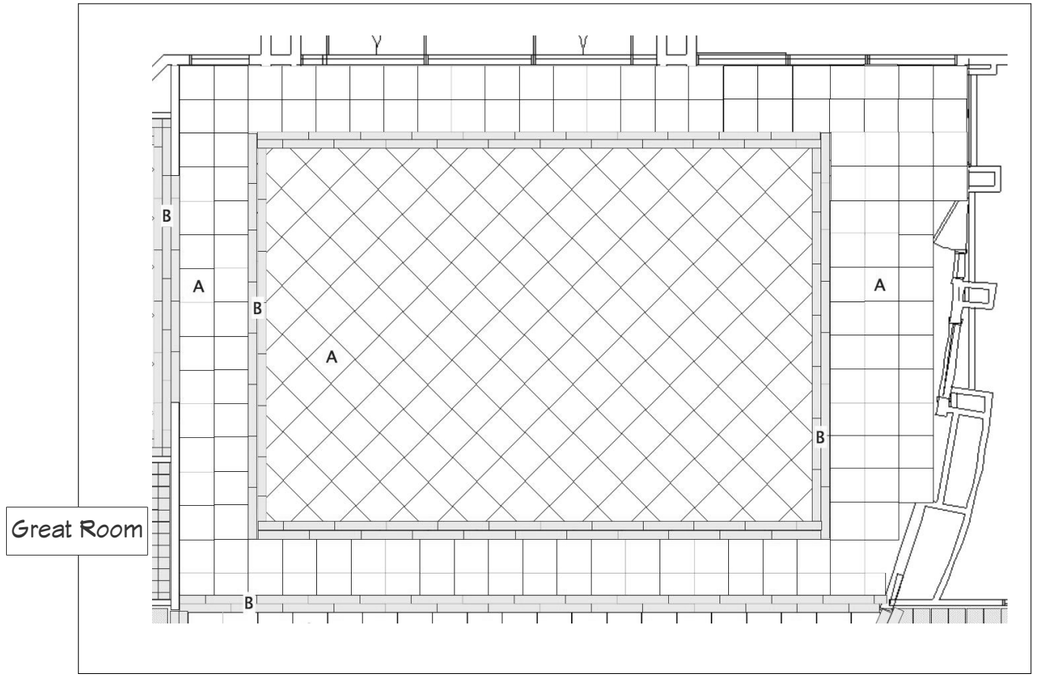

Flooring

A	Marazzi "Versale Stone"	20 x 20	Sand
B	Arizona Tile "Club"	6 x 24	Beige
C	Arizona Tile "Dome"	8 x 8	Walnut
D	Arizona Tile "Dome"	2 x 2	Walnut
E	Arizona Tile "Quarry"	6 x 6	Colonial Beige – Abrasive
F	MSI Stone "Tumbled Slate	2 x 2	Autumn – Must Blend w/Exist. Slate
G	Shaw Contract Carpet - Mainframe #5A140 / Bronze Tone #40150		

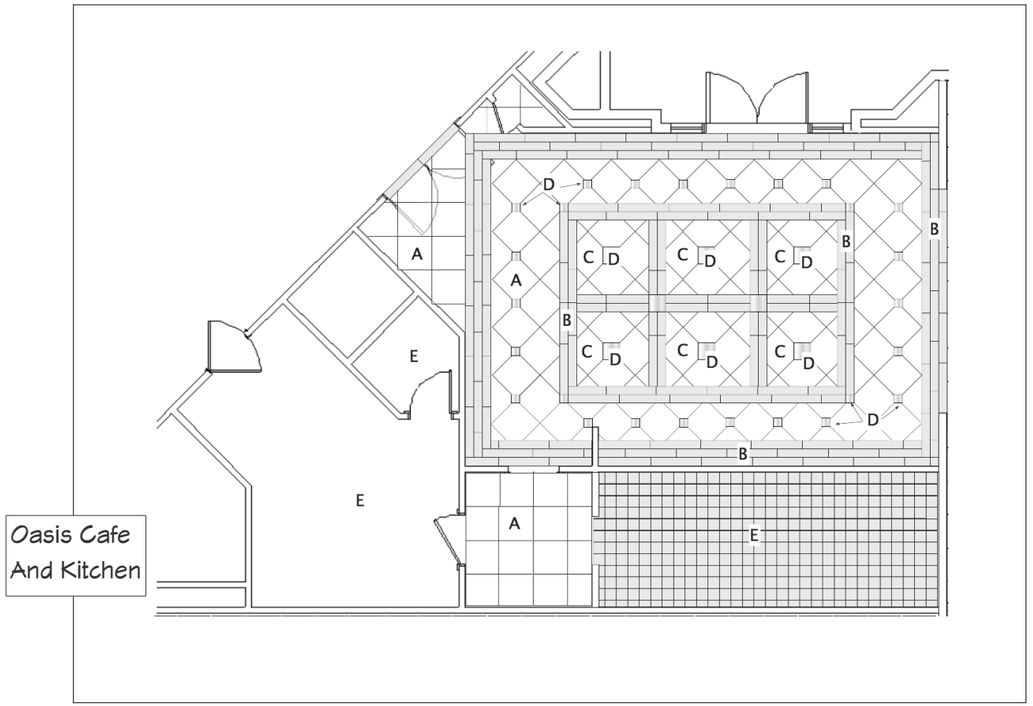

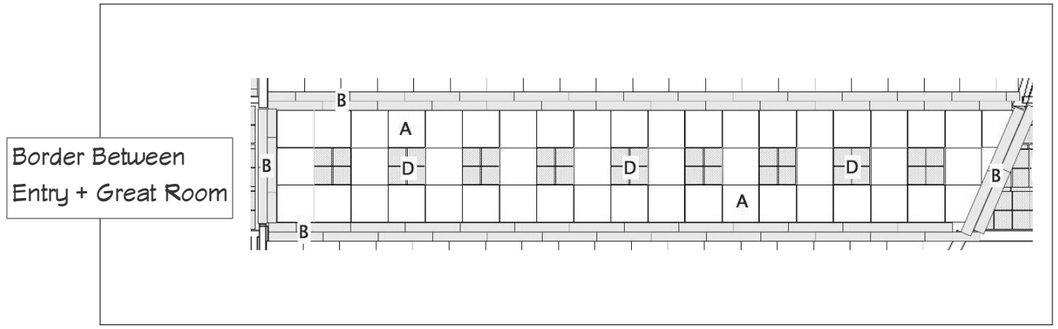

NOTE: Preliminary Approval Plans
Not For Construction
For Bid Purposes Only

CLIENT
Trilogy @ La Quinta
60750 Trilogy Parkway
La Quinta, CA 92253

Designs Created By
The Design Collective Group Inc
73290 El Paseo, Showroom #1
Palm Desert, CA 92260
760 - 322 - 3784

DATE:
2/9/18

SCALE:

SHEET:

Door Schedule

A. Double Set of Doors between Oasis Café and Kitchen
Single light style with clear glass panel / Paint grade
36” wide x 96” tall x 1-3/8” thick

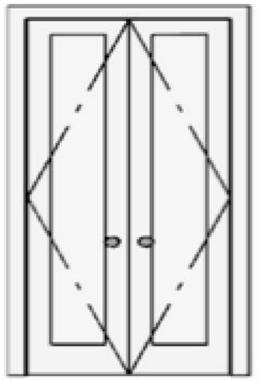

Door Hardware: Schalge “Lattitude” Lever style / Satin Nickel
Century Trim
Model: F40 LAT 619 CEN

Hinges: Everbuilt 14985 / #3-1/2” with ¼” radius / Satin nickel / 4 per door
Or equal

B. Door between Oasis Working Kitchen and Kitchen/Storage
Flat panel style with solid wood center panel / Paint grade
36” wide x 96” tall x 1-3/8” thick

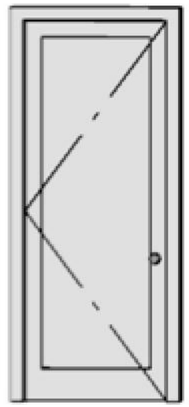

Door Hardware: Schalge “Lattitude” Lever style / Satin Nickel
Century Trim
Model: F40 LAT 619 CEN

Hinges: Everbuilt 14985 / #3-1/2” with ¼” radius / Satin nickel / 4 per door
Or equal

NOTE: Preliminary Approval Plans
Not For Construction
For Bid Purposes Only

Door Schedule

C L I E N T
Trilogy @ La Quinta
60750 Trilogy Parkway
La Quinta, CA 92253

Designs Created By
The Design Collective Group Inc
73290 El Paseo, Showroom #1
Palm Desert, CA 92260
760 - 322 - 3784

DATE:
2/9/18

SCALE:

SHEET:
Page 14

Cabinet and Counter Schedule

A. Cabinets: Full overlay wall and base cabinets
Materials: MDF construction
Except sink base to be plywood
Finish: Thermofoil over MDF in "Realistic Walnut"
Style: Shaker
Drawer to be slab with horizontal grain
Door to be 4-piece frame with flat center panel with vertical grain
3" styles / 3" rails

Interior Finish: Hardrock Maple Vinyl
Full extension, under-mount drawer glides with self closing feature
Euro style concealed door hinges / 110 swing with self closing feature
Door + Drawer Hardware: TopKnobs "Channing" Pull - TK745BSN 6-5/16" c-c
Drawer location: 4" down from top / center right to left
Door Location: 5" up from bottom / 1-1/2" in from edge

NOTE: Preliminary Approval Plans
Not For Construction
For Bid Purposes Only

C L I E N T
Trilogy @ La Quinta
60750 Trilogy Parkway
La Quinta, CA 92253

Designs Created By
The Design Collective Group Inc
73290 El Paseo, Showroom #1
Palm Desert, CA 92260
760 - 322 - 3784

DATE:
2/9/18
SCALE:
SHEET: